EXISTING BUILDING PLAN FOR "JANKI DEVI COLLEGE"
AT-PRATAPGARH ROAD,THANAGAZI,DISTT.-ALWAR(RAJ.)
KH.NO.-1723,1436,1439

N

(TOTAL LAND A=8038.5 SQMT.)

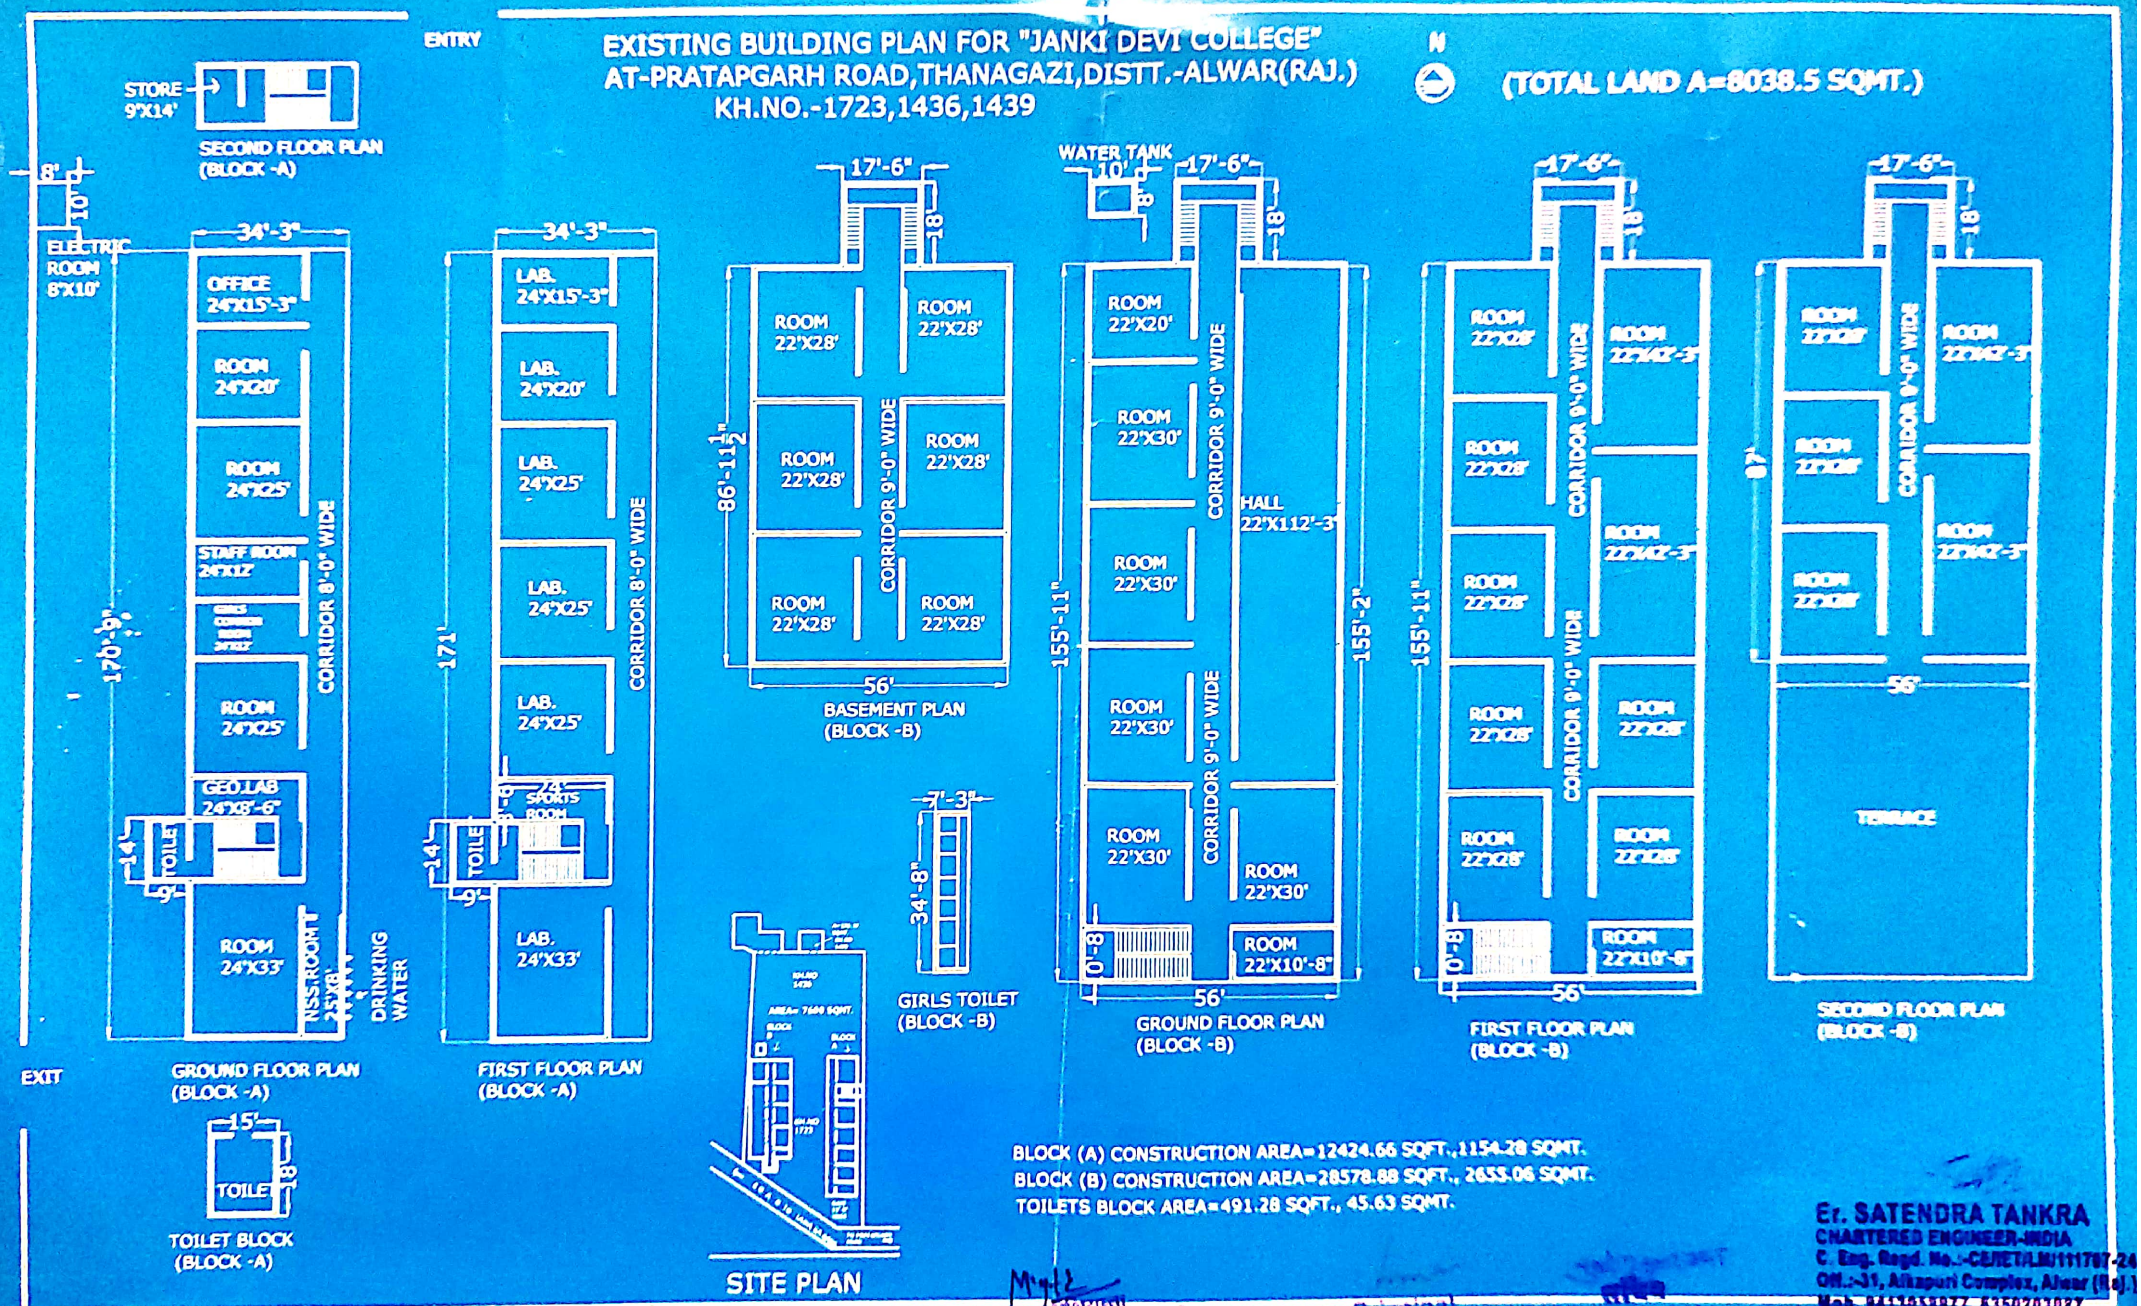

BLOCK (A) CONSTRUCTION AREA=12424.66 SQFT.,1154.28 SQMT.
BLOCK (B) CONSTRUCTION AREA=28578.88 SQFT., 2653.06 SQMT.
TOILETS BLOCK AREA=491.28 SQFT., 45.63 SQMT.

Principal
Janki Devi College
Thanagazi (Alwar)

Er. SATENDRA TANKRA
CHARTERED ENGINEER-INDIA
C. Eng. Regd. No.-CE/ET/LM/111787-24
Off.:-31, Alkapuri Complex, Alwar (Raj.)
Mob. 9414033077, 8250203027
Date.....

Scanned with OKEN Scanner